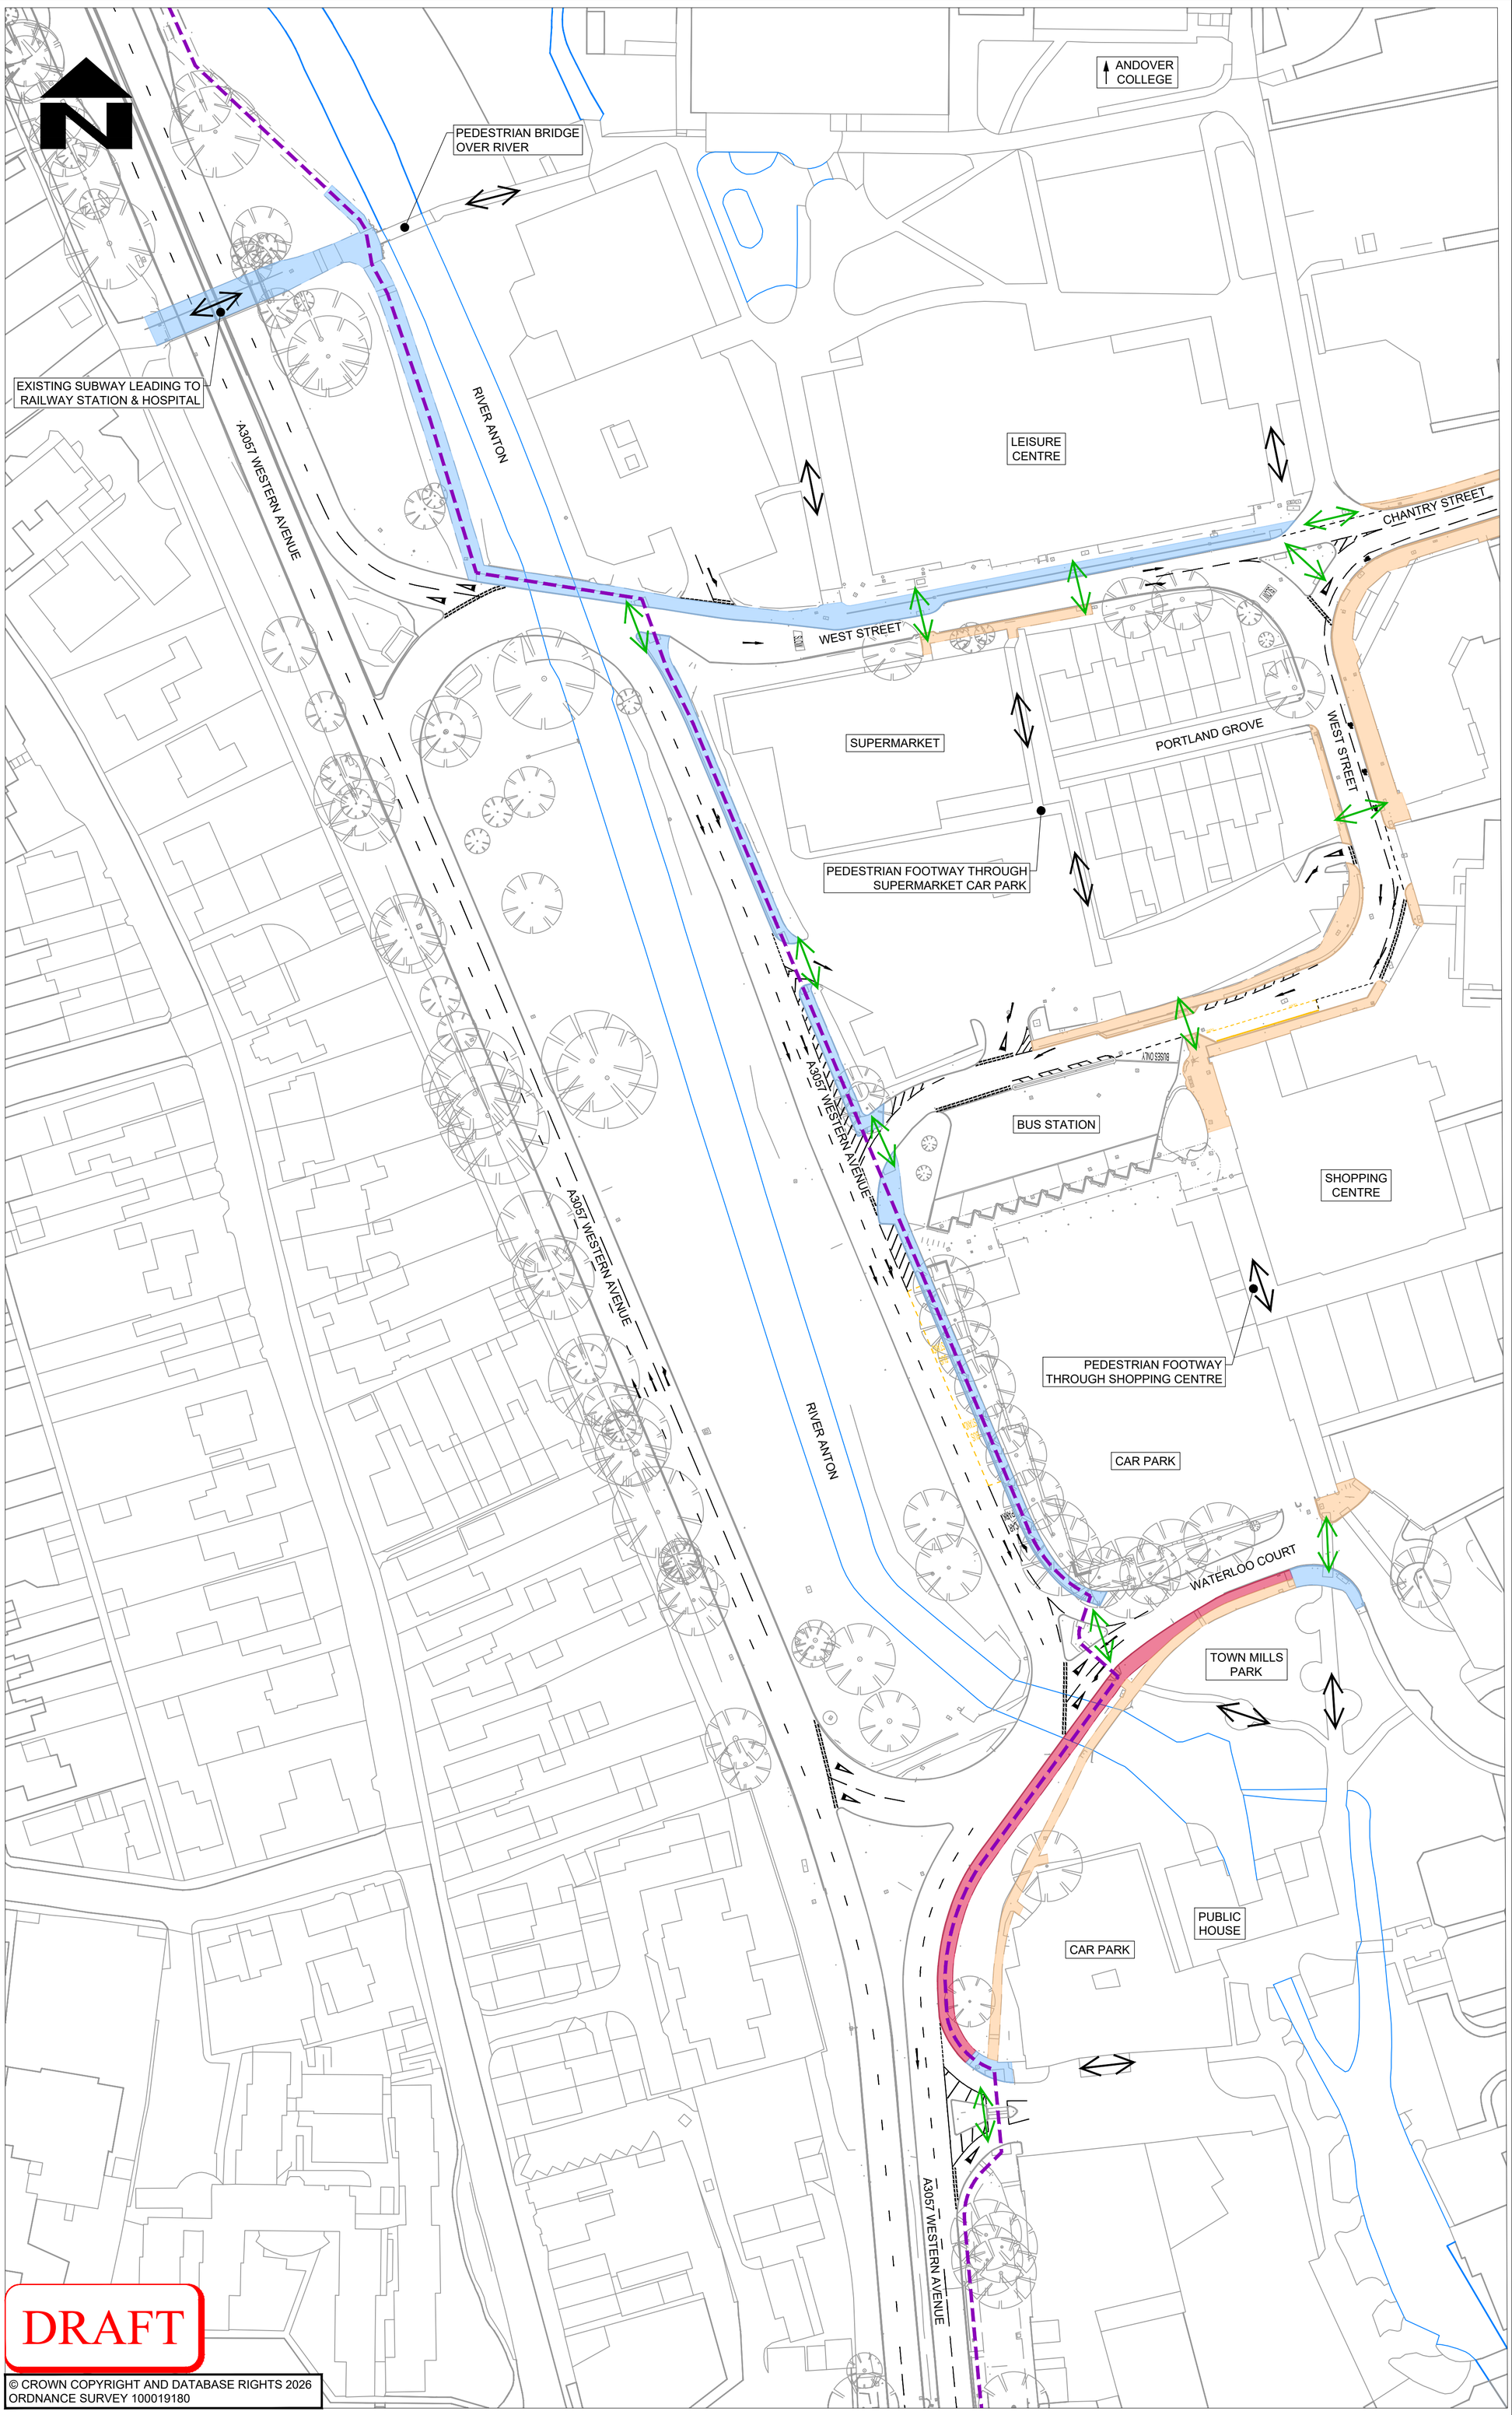

© CROWN COPYRIGHT AND DATABASE RIGHTS 2026
ORDNANCE SURVEY 100019180

NOTES

1. DO NOT SCALE FROM THIS DRAWING
2. ALL DIMENSIONS IN METRES UNLESS OTHERWISE STATED
3. PARTS OF THIS DRAWING SHOULD BE SHOWN IN **COLOUR**. IF THIS NOTE IS NOT **RED** REPRINT A COLOURED COPY

KEY

- EXISTING HIGHWAY FOOTWAY - PEDESTRIANS ONLY
- EXISTING HIGHWAY SHARED FOOTWAY - PEDESTRIANS AND CYCLISTS
- EXISTING HIGHWAY CYCLEWAY
- EXISTING UNCONTROLLED ROAD CROSSINGS
- OTHER EXISTING PEDESTRIAN/CYCLE ROUTES
- NATIONAL CYCLE NETWORK ROUTE 246

0 5 10 20 30 40 50 100

SUIT	REV	PURPOSE OF ISSUE AND DESCRIPTION OF AMENDMENTS	DATE	DESIGNER	CAD	CHKD	APPD
S2	P01	FIT FOR INFORMATION	29.05.2026	RH	RH		

CLIENT
HAMPSHIRE COUNTY COUNCIL
UNIVERSAL SERVICES DIRECTORATE
TRANSPORT IMPLEMENTATION

CONSULTANT
Hampshire County Council
Engineering Services
TIM LAWTON BEng CEng FICE FCIHT : ASSISTANT DIRECTOR OF UNIVERSAL SERVICES

HORIZONTAL SCALE @ A1: N.T.S
VERTICAL SCALE @ A1: N/A
SHEET NUMBER: 1 OF 1

SCHEME: ANDOVER - WESTERN AVENUE
JOB PIN. R.J509237.01

DRAWING TITLE: EXISTING CONDITIONS
HCC CAD PLOT: 04/6/2026 14:41:53

RJ509237-HEH-HGN-40012558-DR-CH-1028
SUIT S2 REV P01

HCC CAD FILE: K:\Eng\Roads\Schemes\RJ509237.01 Andover – Western Avenue\01-WIP\01-Lead Team\03-Drawings\02-General\RJ509237-HEH-HGN-40012558-DR-CH-1028 EXISTING CONDITIONS.dwg

STATUS OF DRAWING AT SUITABILITY - RED BACKGROUND = WORK IN PROGRESS, AMBER BACKGROUND = SHARED NON-CONTRACTUAL, GREEN BACKGROUND = EARLY PUBLISH & PUBLISHED CONTRACTUAL